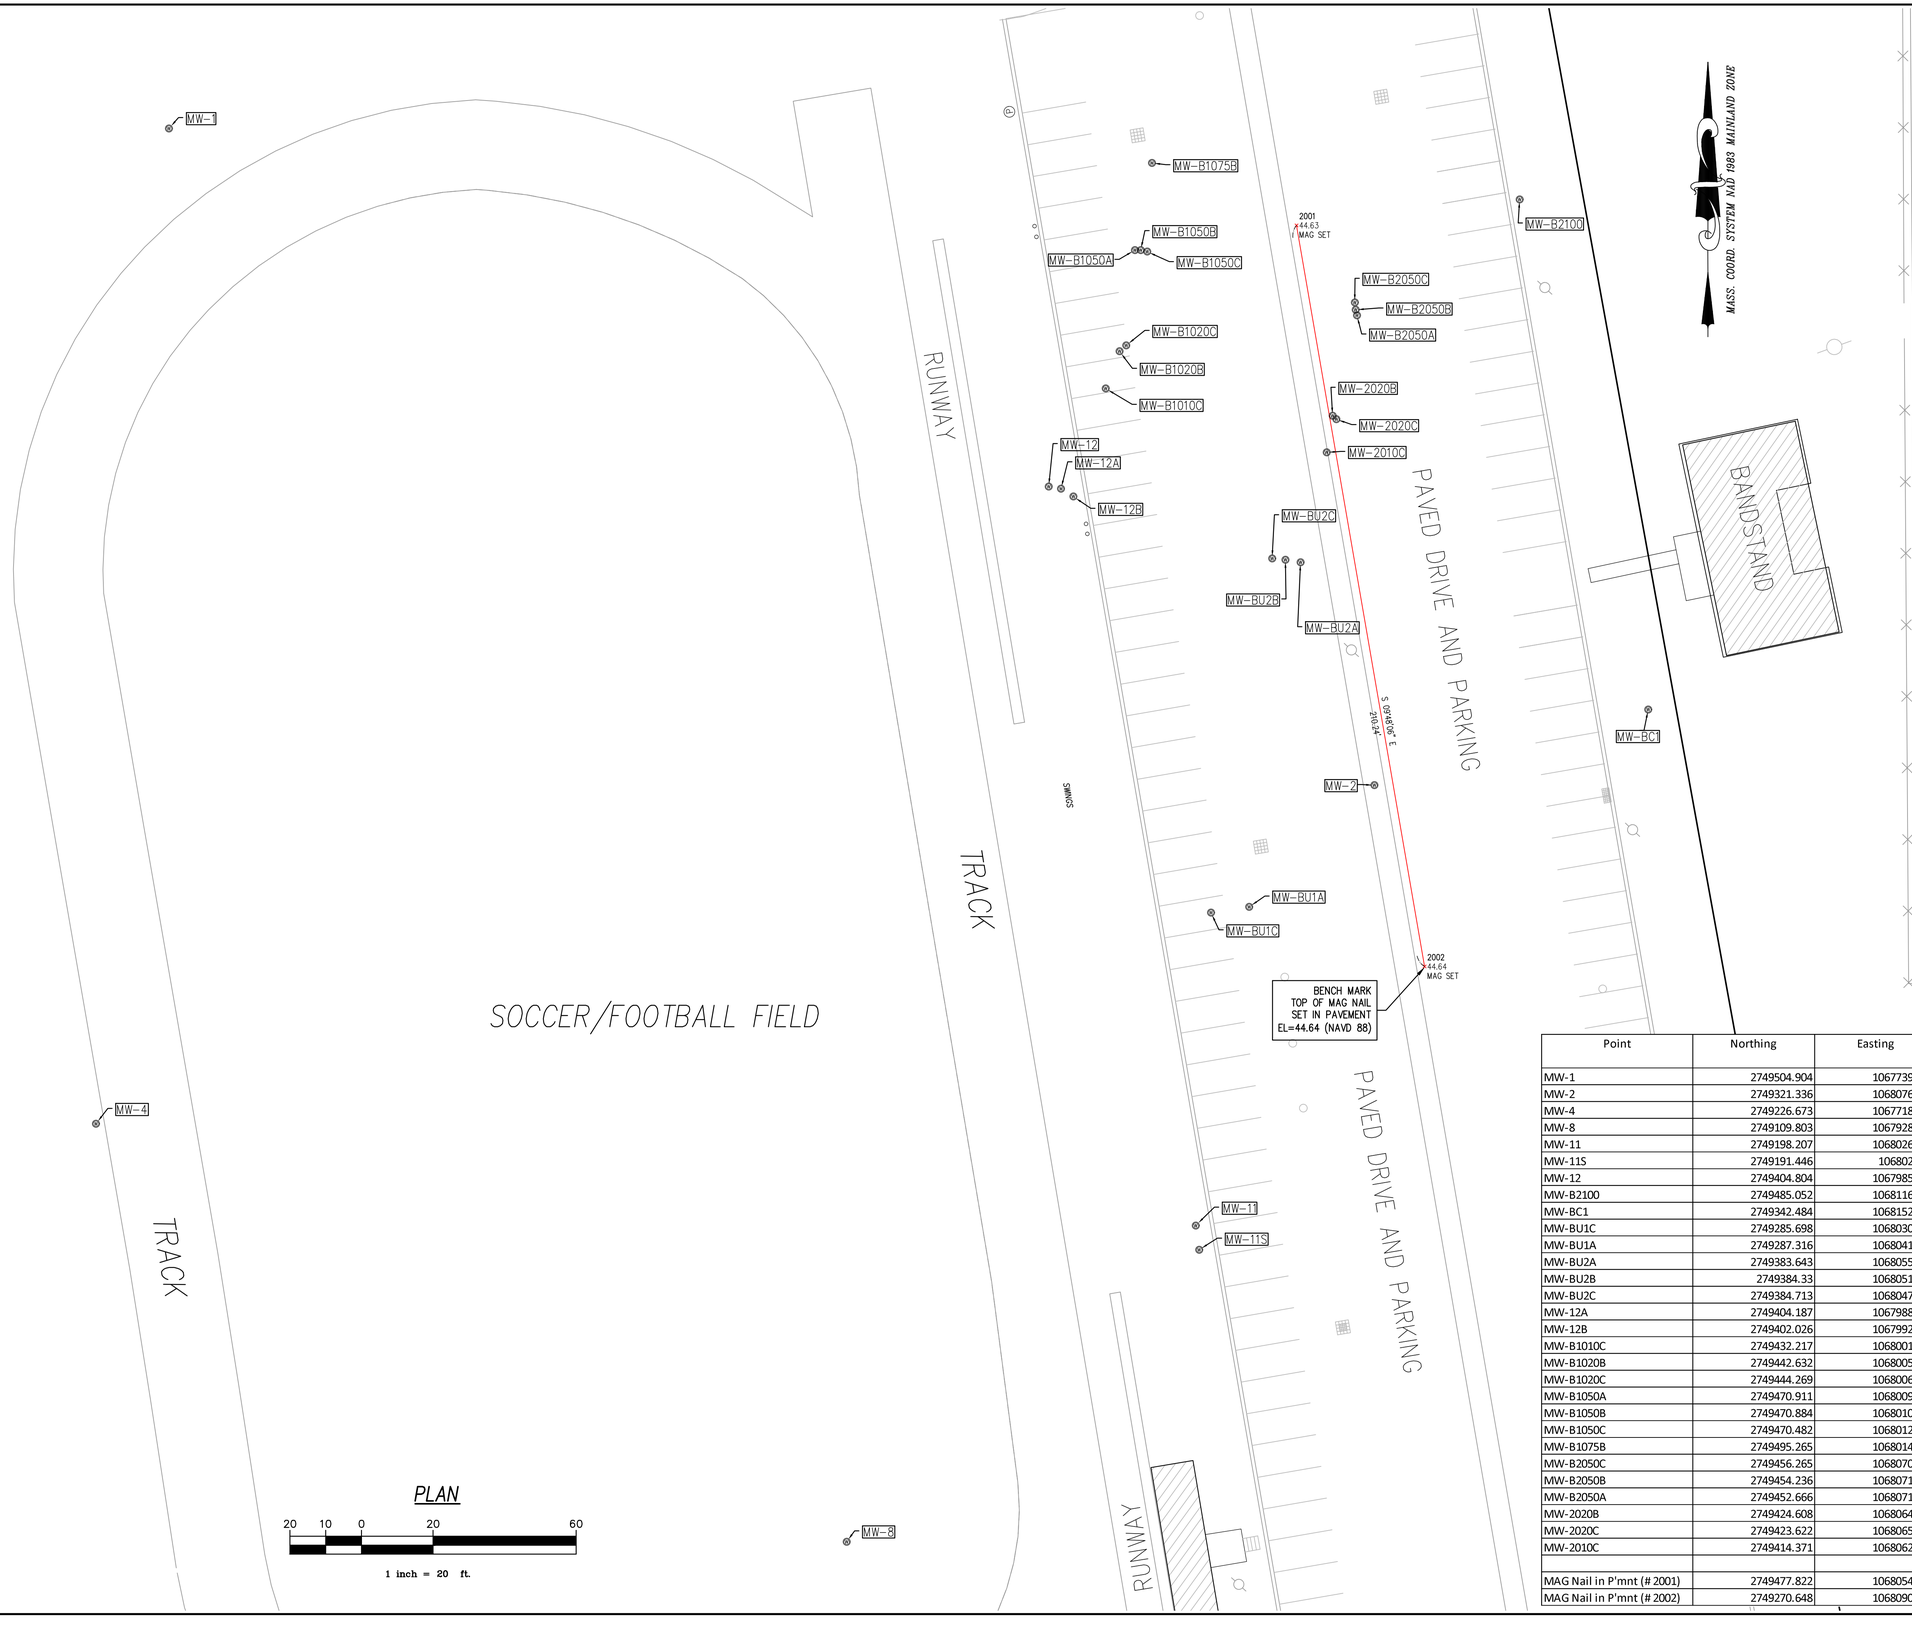

PLAN

20 10 0 20 60

1 inch = 20 ft.

LEGEND

EXISTING

- CATCH BASIN
- DRAIN MANHOLE
- MONITORING WELL
- POST
- UTILITY POLE

Point	Northing	Easting	Elevation (Top of Casing)	Elevation (Ground)
MW-1	2749504.904	1067739.369	41.31	40.8
MW-2	2749321.336	1068076.302	44.82	44.6
MW-4	2749226.673	1067718.987	46.57	46.1
MW-8	2749109.803	1067928.803	46.16	46.9
MW-11	2749198.207	1068026.362	45.14	45.4
MW-11S	2749191.446	1068027.32	45.25	45.4
MW-12	2749404.804	1067985.282	46.61	45.6
MW-B2100	2749485.052	1068116.909	44.23	44.6
MW-BC1	2749342.484	1068152.835	42.14	42.5
MW-BU1C	2749285.698	1068030.642	43.65	44.0
MW-BU1A	2749287.316	1068041.311	43.48	43.7
MW-BU2A	2749383.643	1068055.658	44.56	45.1
MW-BU2B	2749384.33	1068051.435	44.70	45.1
MW-BU2C	2749384.713	1068047.731	44.68	45.1
MW-12A	2749404.187	1067988.719	45.11	45.6
MW-12B	2749402.026	1067992.169	45.18	45.6
MW-B1010C	2749432.217	1068001.195	44.46	44.9
MW-B1020B	2749442.632	1068005.074	44.18	44.6
MW-B1020C	2749444.269	1068006.933	44.10	44.5
MW-B1050A	2749470.911	1068009.358	43.42	43.9
MW-B1050B	2749470.884	1068010.994	43.54	43.9
MW-B1050C	2749470.482	1068012.793	43.55	44.9
MW-B1075B	2749495.265	1068014.141	43.29	43.5
MW-B2050C	2749456.265	1068070.821	44.17	44.6
MW-B2050B	2749454.236	1068071.071	44.28	44.6
MW-B2050A	2749452.666	1068071.421	44.06	44.6
MW-2020B	2749424.608	1068064.631	44.50	44.9
MW-2020C	2749423.622	1068065.677	44.45	44.8
MW-2010C	2749414.371	1068062.963	44.70	45.0
MAG Nail in P'mnt (# 2001)	2749477.822	1068054.547		44.63
MAG Nail in P'mnt (# 2002)	2749270.648	1068090.338		44.64

COASTAL engineering co.
260 Cranberry Hwy, Orleans, MA 02653
508.255.6511 P 508.255.6700 F

NO.	DATE	REVISION	BY

SEAL

PROJECT
AECOM
NAUSET REGIONAL MIDDLE SCHOOL - OFF ELDREDGE PARK WAY ORLEANS, MA

SHEET TITLE
WELL PLAN OF LAND
SHOWING MONITOR WELL LOCATIONS

SCALE AS NOTED
DRAWING FILE C18470-C3D-NRMS.dwg
DATE 1/26/2017
DRAWN BY BPM
CHECKED BY

SKC-5

⊥ OF ⊥ SHEETS

PROJECT NO. C18470.00

Coastal Engineering Co., Inc. © 2017

F:\SDSK\PROJ\C18000\C18470\C18470-00NRMS\C18470-C3D-NRMS.dwg Jan 26, 2017 - 2:03pm